EXISTING PECO SUBSTATION

N/F
TEXAS EASTERN
TAX PARCEL ID 32-1-34

NEW CHESCO 300' SS TOWER & COMPOUND

FUTURE UPPER UWCHLAN TOWNSHIP
TREATMENT FACILITY EXPANSION

APPROX. 1300' NEW U/G UTILITY PRIMARY

EXISTING UPPER UWCHLAN
TOWNSHIP SEWER
TREATMENT BUILDINGS

EXISTING PECO POWER
UTILITY POLE #91554D

N/F
CHESTER SPRING VENTURES,
LLC
TAX PARCEL ID 32-1-34.1C

EXISTING
PARKING
LOT

N/F
TOLL BROTHERS
TAX PARCEL ID 32-1-34.1B

EXISTING
RETENTION
PONDS

N/F
UPPER UWCHLAN TOWNSHIP
TAX PARCEL ID 32-1-34.1

EXISTING
ATHLETIC
FIELDS LOT

EXISTING
PARKING
LOT

FELLOWSHIP ROAD

PROPERTY BOUNDARY PLAN

SCALE 1" = 200'

0' 200' 400'

(on 11 x 17 paper)

N

(approx.)

Sheet 1 of 3
Preliminary Plan For Review

CHESTER COUNTY
~
DEPARTMENT OF
EMERGENCY SERVICES
~
VOICE RADIO PROJECT

Presented by:

HARRIS

RF Communications Division

1000 Kreider Drive
Suite 600
Middletown, PA 17057

Prepared by:

Robert J. Heath PE, LLC
1116 WALNUT LANE,
LANSDALE, PA 19446
TEL: 267-250-9931

IT IS A VIOLATION OF THE PROFESSIONAL LICENSE LAW FOR ANY PERSON TO ALTER THIS DRAWING IN ANY WAY, UNLESS ACTING UNDER THE DIRECTION OF A LICENSED PROFESSIONAL ENGINEER. THE ALTERING CONSULTANT SHALL AFFIX HIS/HER SEAL AND THE NOTATION "ALTERED BY" FOLLOWED BY HIS/HER SIGNATURE AND DATE OF ALTERATION.

Engineer's Seal:

DRAWING REVISION HISTORY

NO.	DATE	DESCRIPTION
0	2014-01-17	PRELIMINARY PLAN FOR REVIEW
1	2014-04-22	REVISED ZONING INFO.

CHESTER COUNTY
P25 VOICE OVER RADIO

Site Name:
UPPER UWCHLAN TWP.

Site Code:
TWR36

Sheet Title: **Property Boundary Plan** Sheet #: **C2.0**

Drawing File Name:
CHESCO_UUT36_C20_R1.dwg

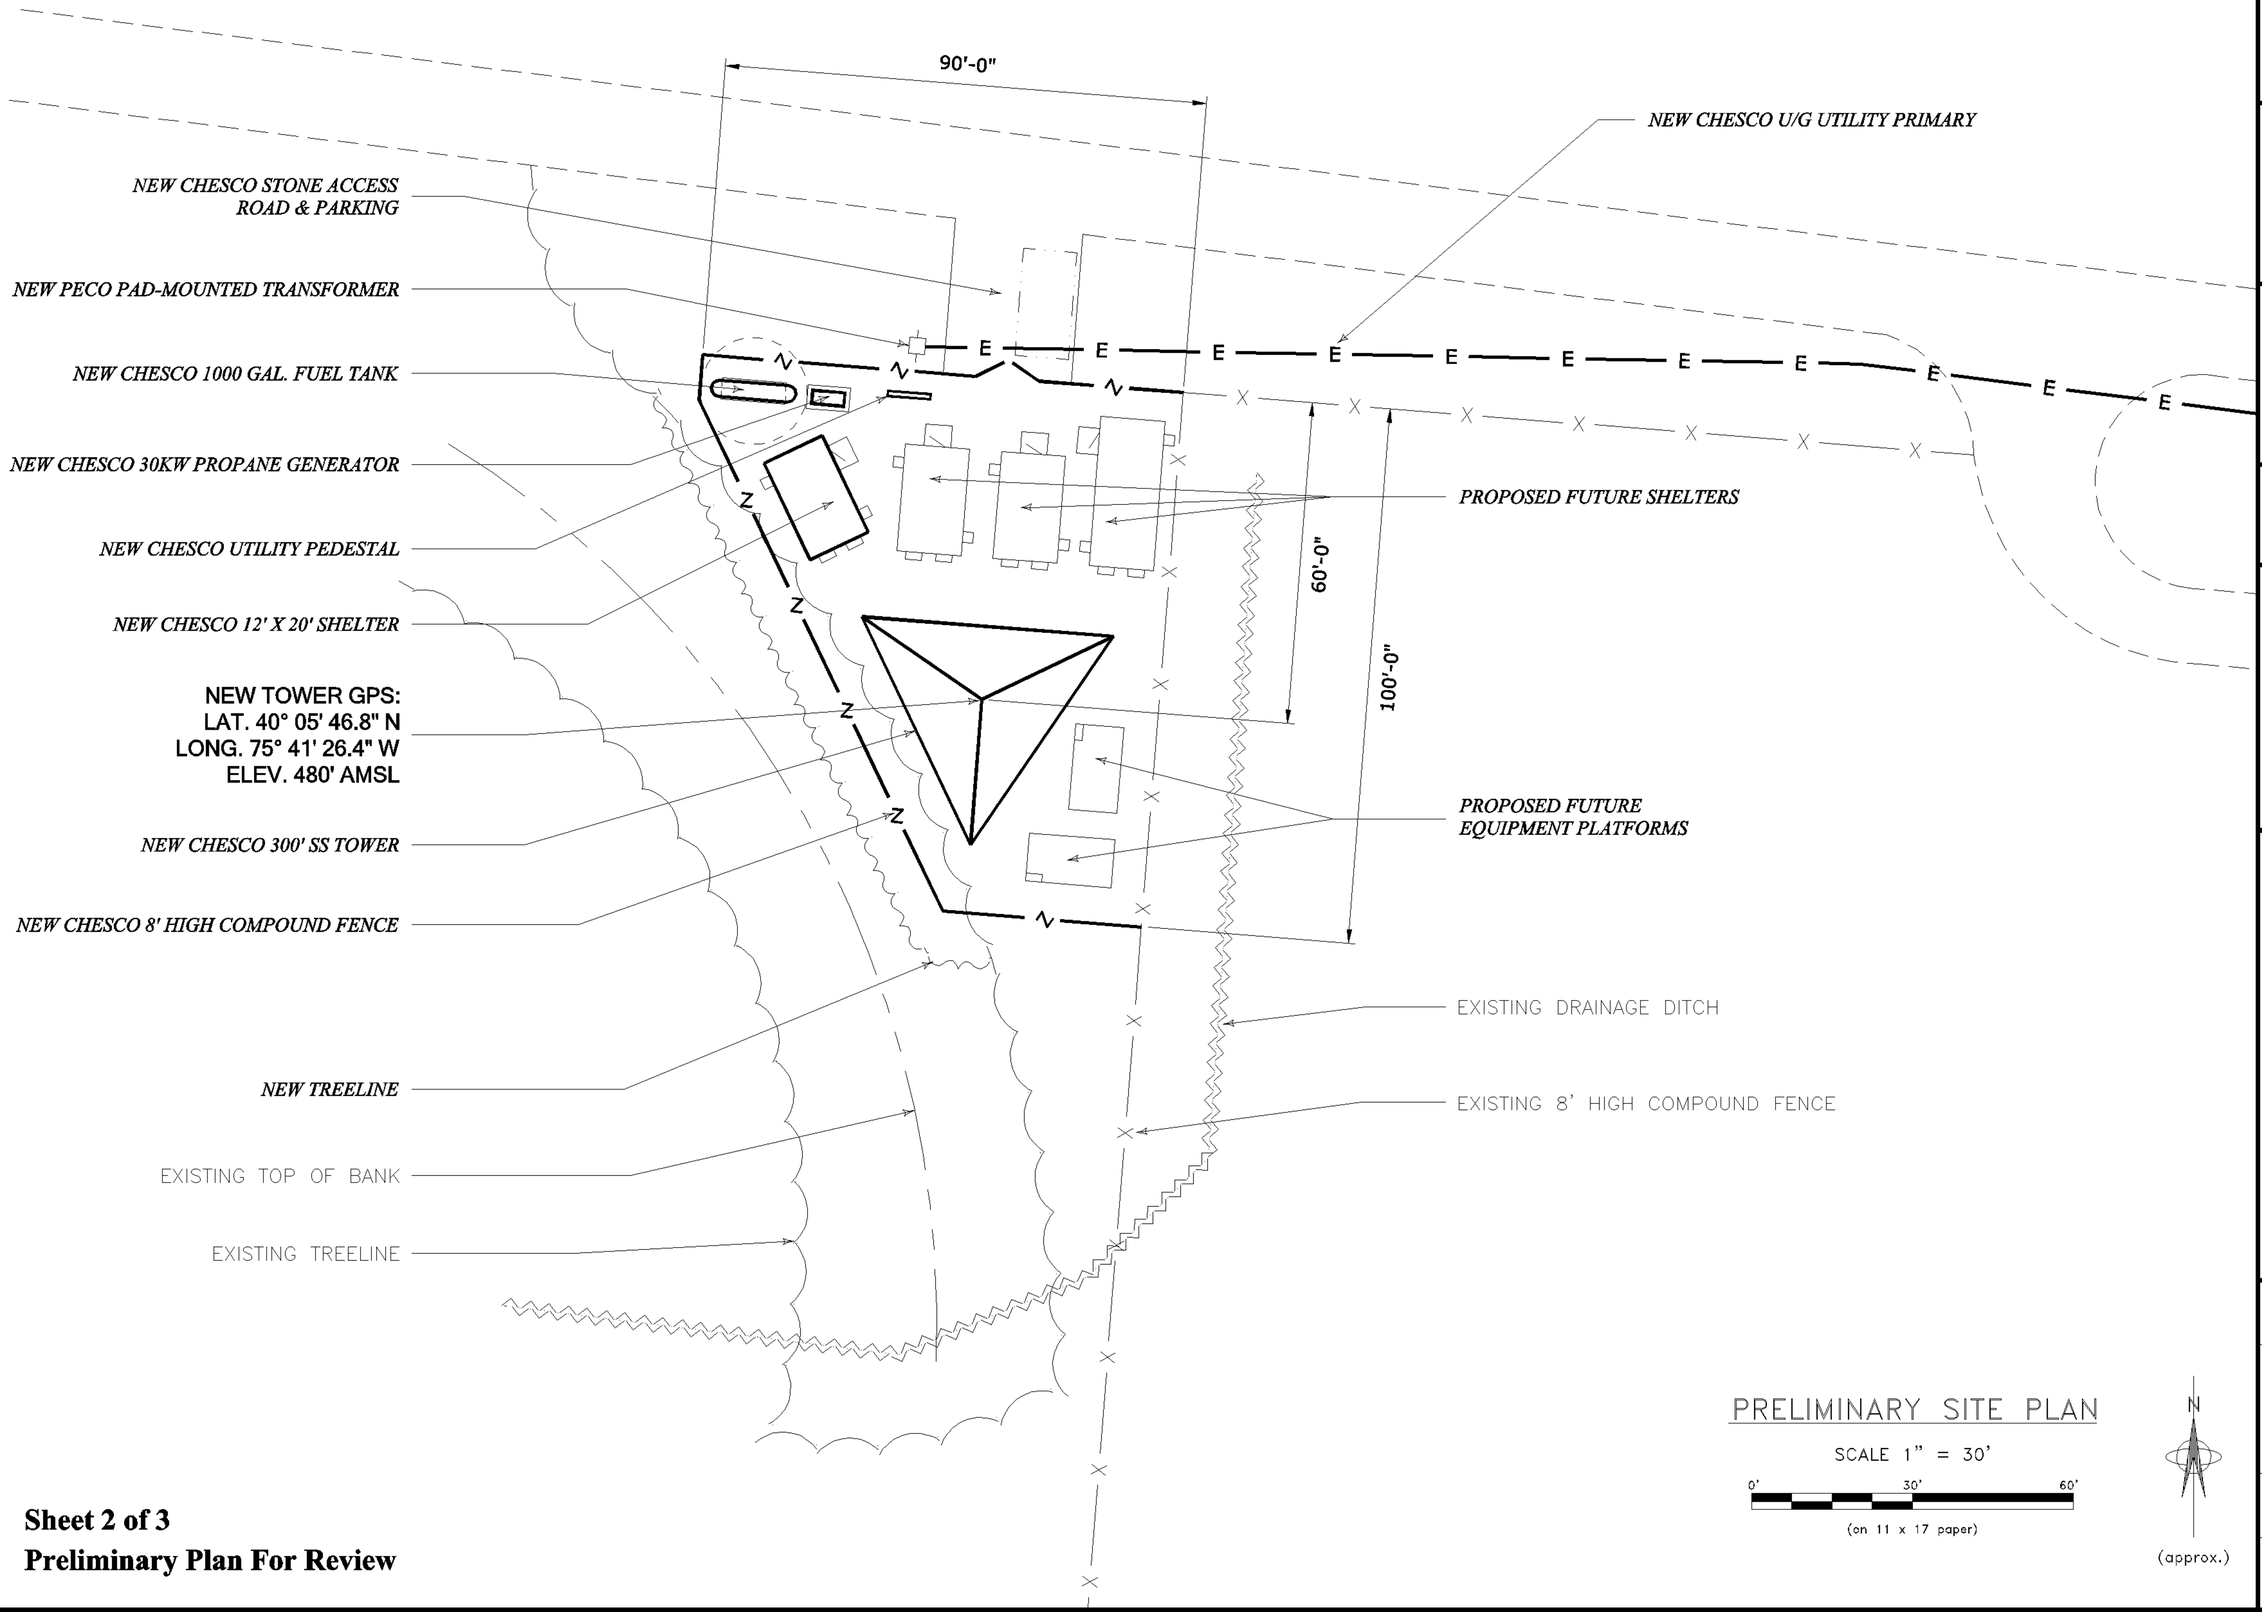

PRELIMINARY SITE PLAN

SCALE 1" = 30'

0' 30' 60'

(on 11 x 17 paper)

N

(approx.)

Sheet 2 of 3

Preliminary Plan For Review

CHESTER COUNTY

~

DEPARTMENT OF EMERGENCY SERVICES

~

VOICE RADIO PROJECT

Presented by:

HARRIS

RF Communications Division

1000 Kreider Drive
Suite 600
Middletown, PA 17057

Prepared by:

Robert J. Heath PE, LLC

1116 WALNUT LANE,
LANSDALE, PA 19446
TEL: 267-250-9931

IT IS A VIOLATION OF THE PROFESSIONAL LICENSE LAW FOR ANY PERSON TO ALTER THIS DRAWING IN ANY WAY, UNLESS ACTING UNDER THE DIRECTION OF A LICENSED PROFESSIONAL ENGINEER. THE ALTERING CONSULTANT SHALL AFFIX HIS/HER SEAL AND THE NOTATION "ALTERED BY" FOLLOWED BY HIS/HER SIGNATURE AND DATE OF ALTERATION.

Engineer's Seal:

DRAWING REVISION HISTORY

NO.	DATE	DESCRIPTION
0	2014-01-17	PRELIMINARY PLAN FOR REVIEW
1	2014-04-22	REVISED ZONING INFO.

CHESTER COUNTY
P25 VOICE OVER RADIO

Site Name:
UPPER UWCHLAN TWP.

Site Code:
TWR36

Sheet Title: **Site Layout Plan**

Sheet #: **C3.0**

Drawing File Name:
CHESCO_UUT36_C30_R1.dwg

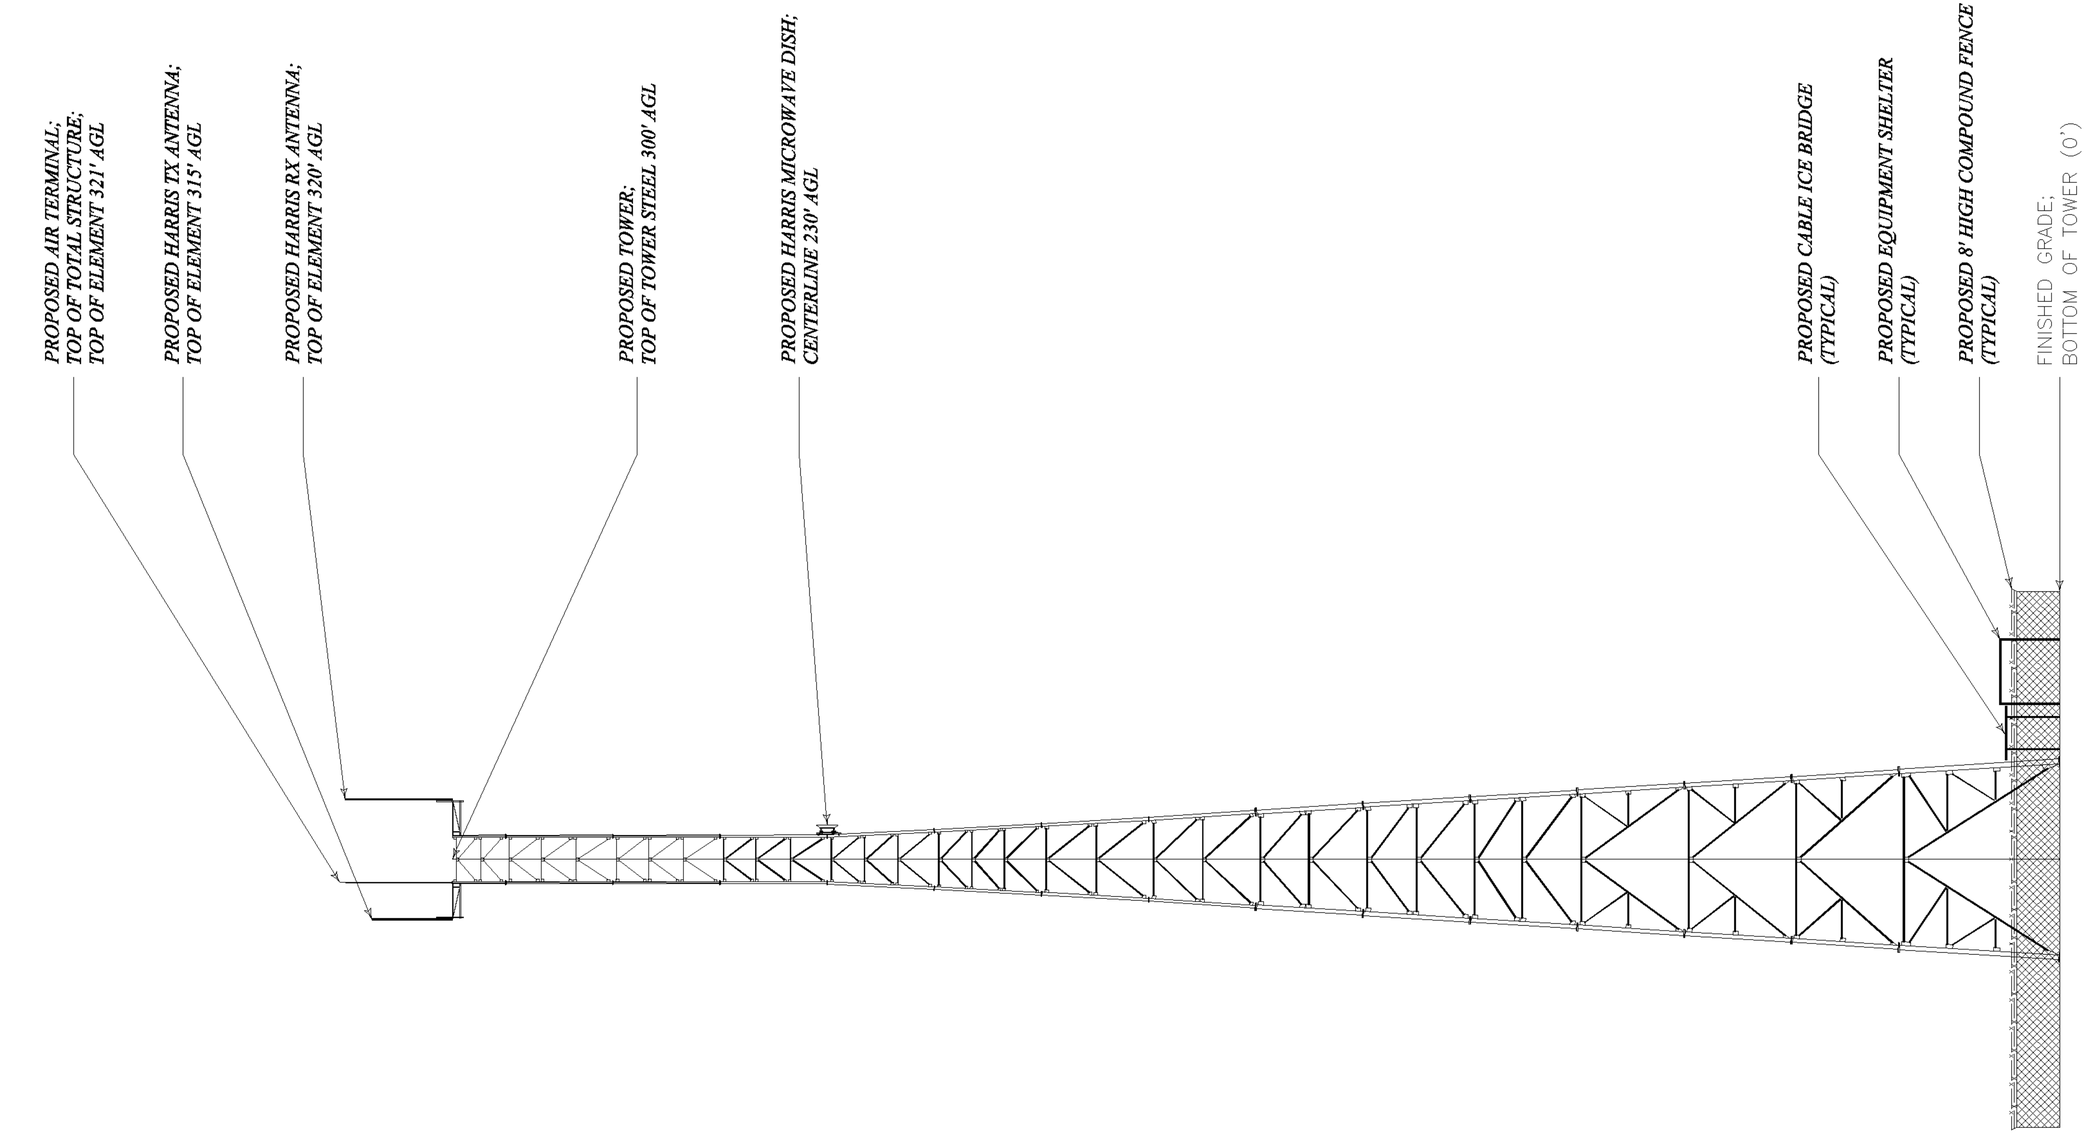

PRELIMINARY TOWER ELEVATION

SCALE 1" = 30'

0' 30' 60'

(on 11 x 17 paper)

Sheet 3 of 3

Preliminary Plan For Review

CHESTER COUNTY

~

DEPARTMENT OF
EMERGENCY SERVICES

~

VOICE RADIO PROJECT

Presented by:

HARRIS

RF Communications Division

1000 Kreider Drive
Suite 600
Middletown, PA 17057

Prepared by:

Robert J. Heath PE, LLC

1116 WALNUT LANE,
LANSDALE, PA 19446
TEL: 267-250-9931

IT IS A VIOLATION OF THE PROFESSIONAL LICENSE LAW FOR ANY PERSON TO ALTER THIS DRAWING IN ANY WAY, UNLESS ACTING UNDER THE DIRECTION OF A LICENSED PROFESSIONAL ENGINEER. THE ALTERING CONSULTANT SHALL AFFIX HIS/HER SEAL AND THE NOTATION "ALTERED BY" FOLLOWED BY HIS/HER SIGNATURE AND DATE OF ALTERATION.

Engineer's Seal:

DRAWING REVISION HISTORY

NO.	DATE	DESCRIPTION
0	2014-04-22	PRELIMINARY PLAN FOR REVIEW

CHESTER COUNTY
P25 VOICE OVER RADIO

Site Name:
UPPER UWCHLAN TWP.

Site Code:
TWR36

Sheet Title: **Tower Elevation Plan**

Sheet #: **C6.0**

Drawing File Name:
CHESCO_UUT36_C60_R0.dwg